


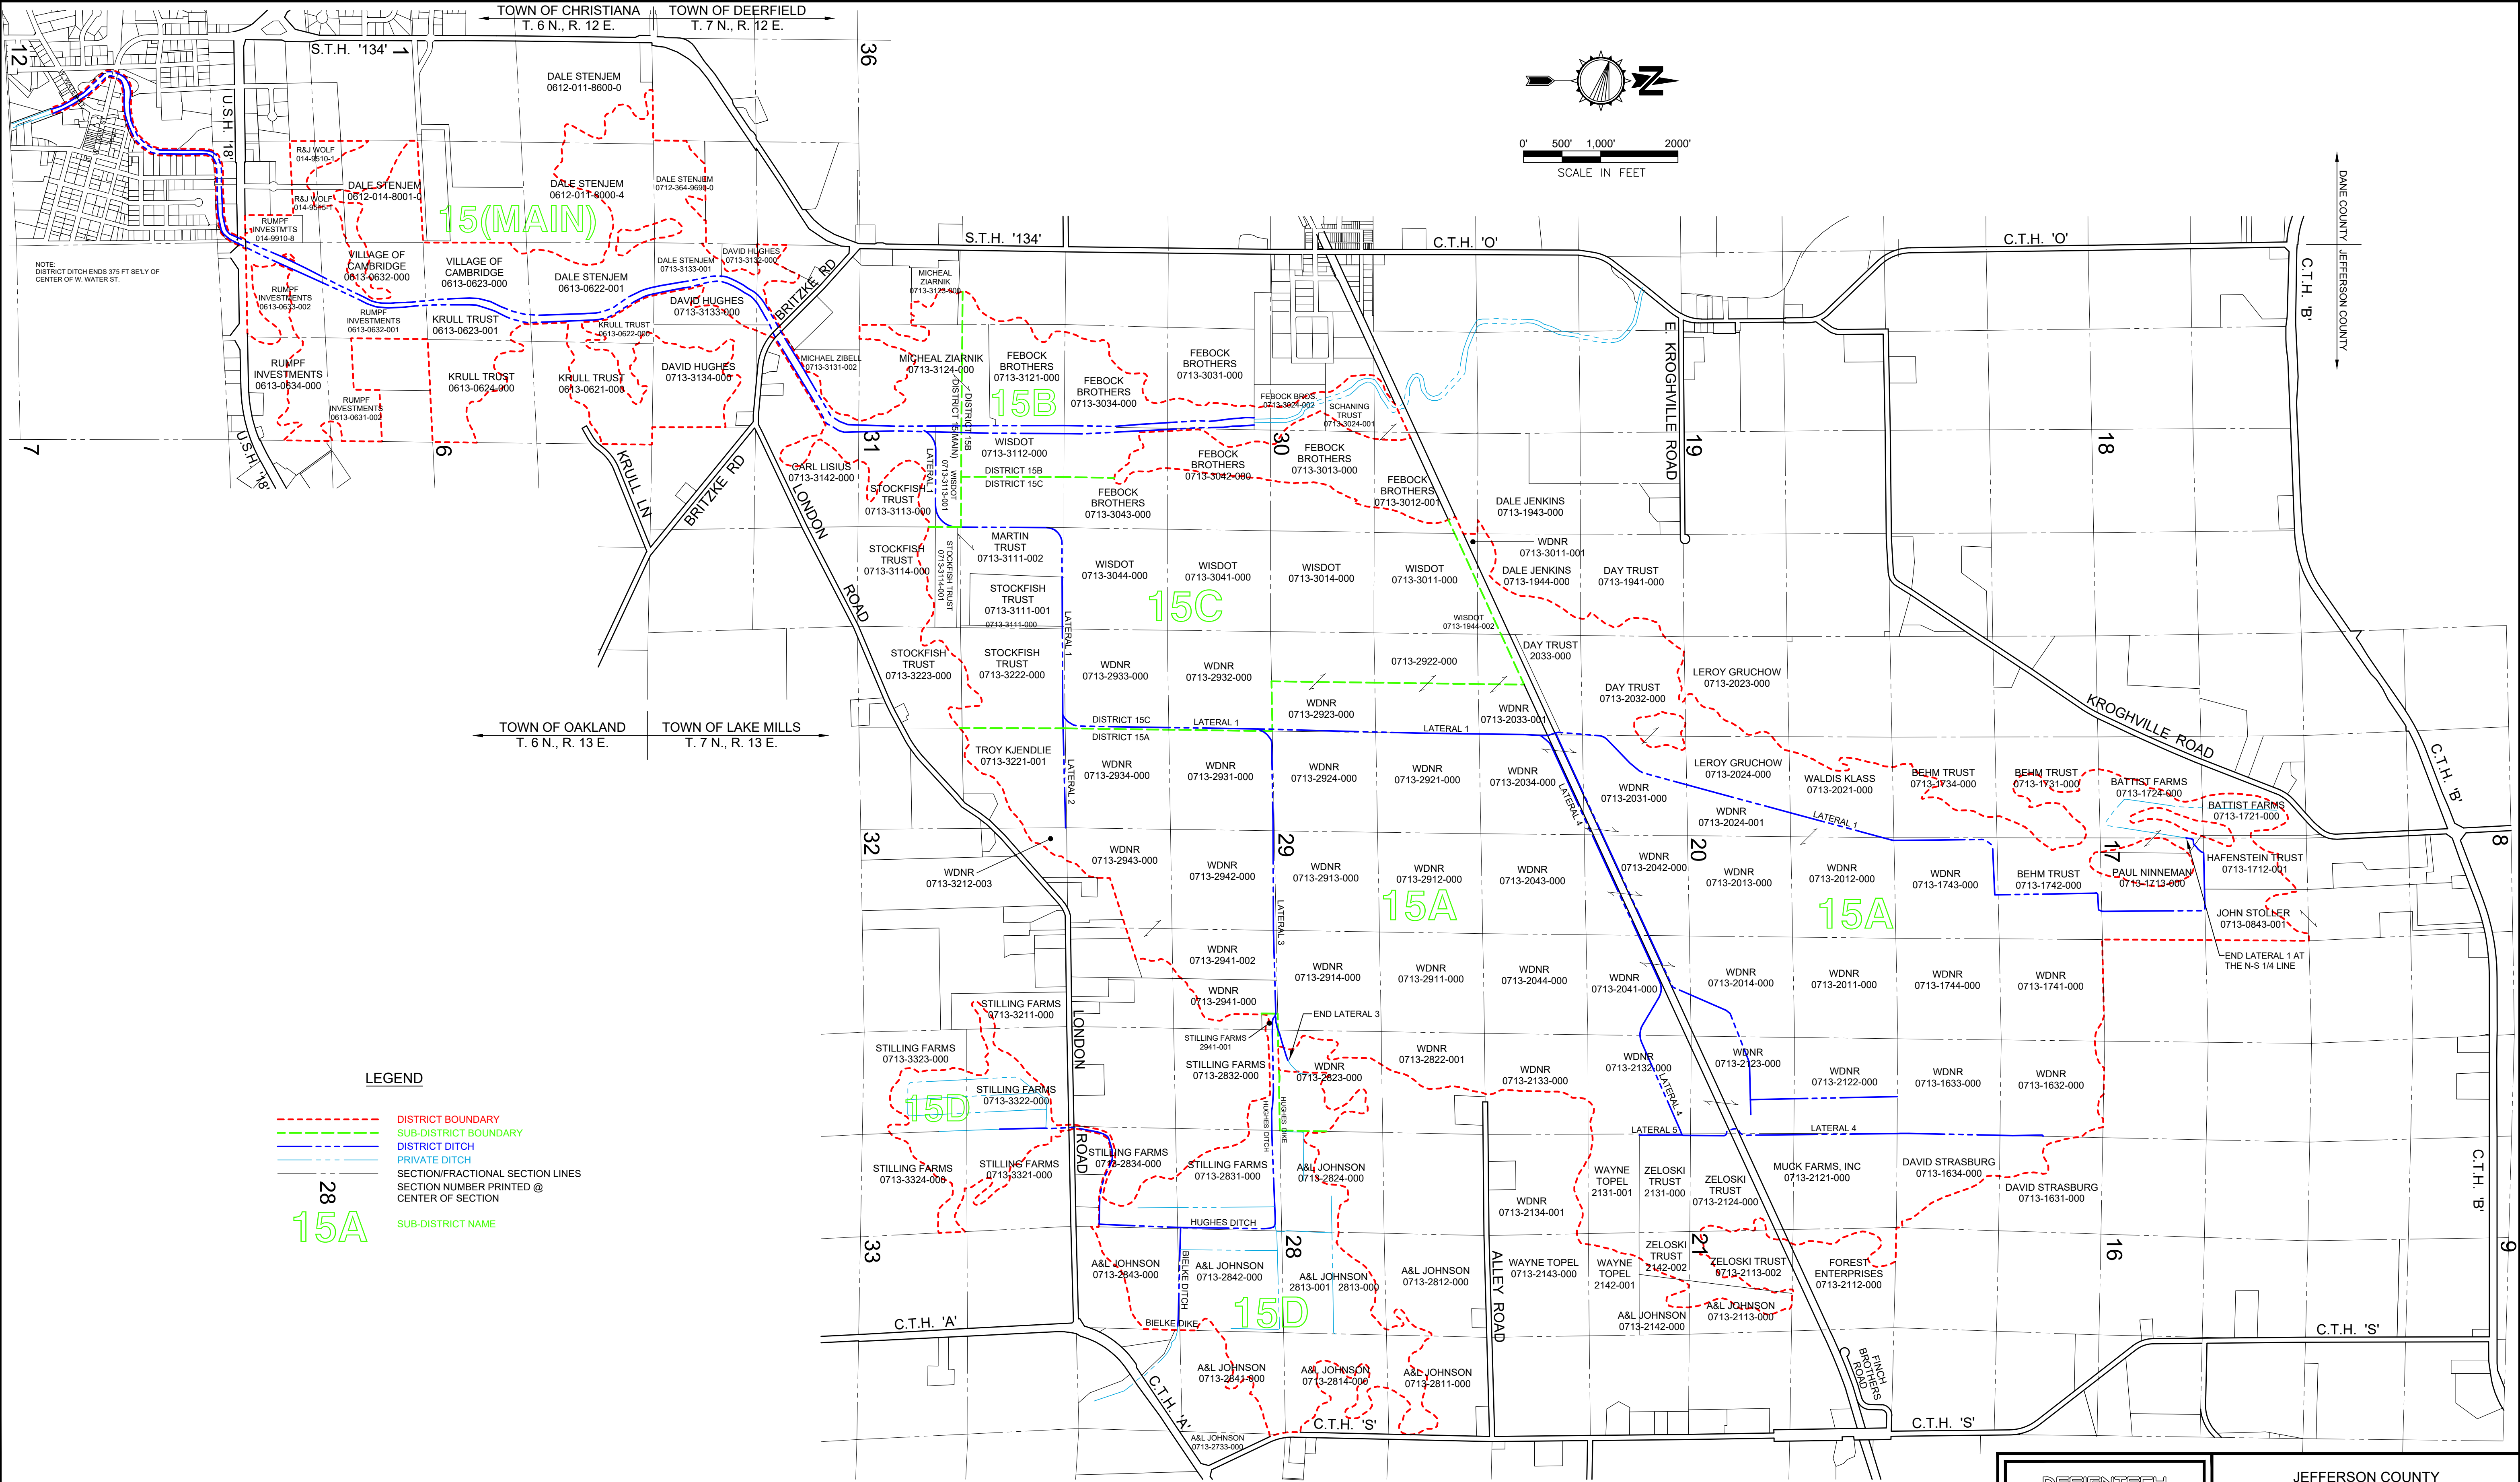

DESIGNTECH
ENGINEERING, LLC.

P.O. Box 293
Beaver Dam, WI 53916
(920) 887-3128
www.dteusa.com
© 2025 DesignTech Engineering, LLC.

JEFFERSON COUNTY
DRAINAGE DISTRICT 15
PRELIMINARY DISTRICT MAP

DRAWN BY: DJP	DATE	SHEET
APPROVED: DJP	JAN 12, 2025	1 OF 1
SCALE: GRAPHIC	JOB NO. jd15	